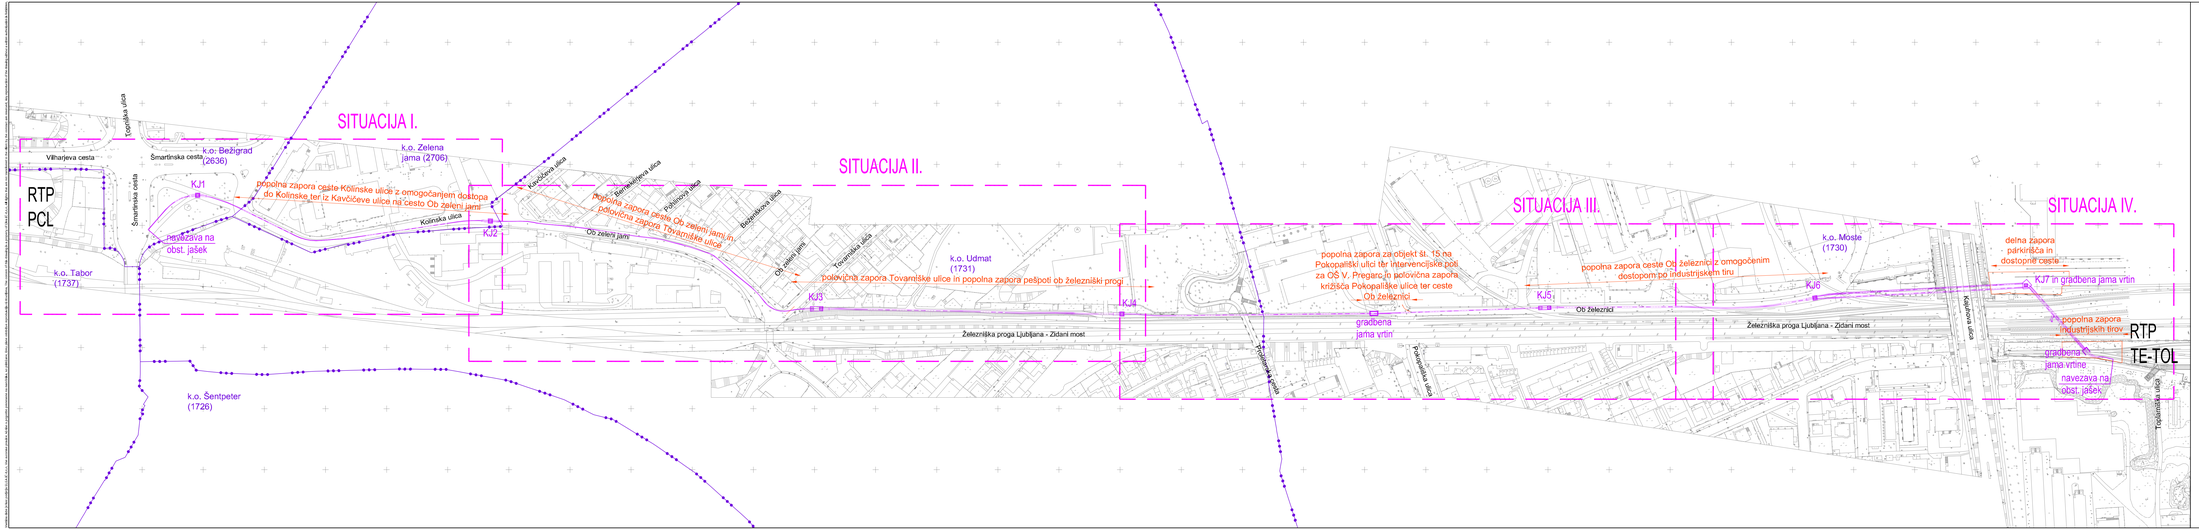

Elea iC A member of IC group

Elea iC d.o.o., Dunajska cesta 21, SI-1000 Ljubljana
T +386 (1) 474 10 00, F +386 (1) 474 10 01, info@elea.si, www.elea.si, IZS št. 0521

PROJEKTIRANA CEVNA EKK PREDMET PROJEKTA

Objekt / Project

110 kV kabelska povezava med RTP PCL in RTP Toplarna (RTP TE-TOL) in med RTP Center in RTP Toplarna (RTP TE-TOL) - odsek TE-TOL - PCL

Lokacija / Location: Ljubljana - Tabor, Bežigrad, Zelena jama, Udmat, Moste	
Investitor / Investor: SODO d.o.o., Miklošičeva ulica 5, 2000 Maribor ELEKTRO LJUBLJANA d.d., Slovenska cesta 58, 1516 Ljubljana	SODO ELEKTRO LJUBLJANA
Soinvestitor / Co-investor: SODO d.o.o., Miklošičeva ulica 5, 2000 Maribor	SODO
Vodja projekta / Project Leader: IBE d.d., Hajdrihova ulica 4, 1001 Ljubljana	
Odgovorni vodja projekta / Project Manager: Tomaž Štrumbelj, univ.dipl.inž.el. — Id. št. / ID No.: IZS E-1262	Št. projekta / Project No.: **DN07-4430/003** — Vrsta projekta / Stage: **PZI**
Projektant načrta / Designer: Elea iC d.o.o., Dunajska cesta 21, SI-1000 Ljubljana	Elea iC
Odgovorni projektant načrta / Responsible Designer: Andrej Pogačnik, univ.dipl.inž.grad. — Id. št. / ID No.: G - 0187	Načrt / Design: **3/1 Elektro kabelska kanalizacija**
Projektant / Designer: Sever Darja, grad.teh. — Id. št. / ID No.:	Št. načrta / Design No.: 331120090
Odgovorna oseba / Craftsperson: Sever Darja, grad.teh.	Vrsta načrta / Drawing Type: Elektro kabelska kanalizacija
	Merilo / Scale: **1:1500**
	Stanje načrta / Drawing Status: /
Vse načrte / Drawing Title: Shematski prikaz zapor v času gradnje	Št. načrta / Drawing No.: **G.301.1**
	Datum / Date: julij 2018

Vsebino načrta je bivi podjetij ELEA iC d.o.o. Vse avtorske pravice. Iz-vleo v pogodbi pravsanie na navodila, so prepovedane. Brez pisne odobrne reprodukcije in dovoljena. The content of this drawing is a property of Elea iC d.o.o. All rights that are not transferred to the client by the contract are reserved. Any reproduction of the drawing without a written authorization is forbidden.